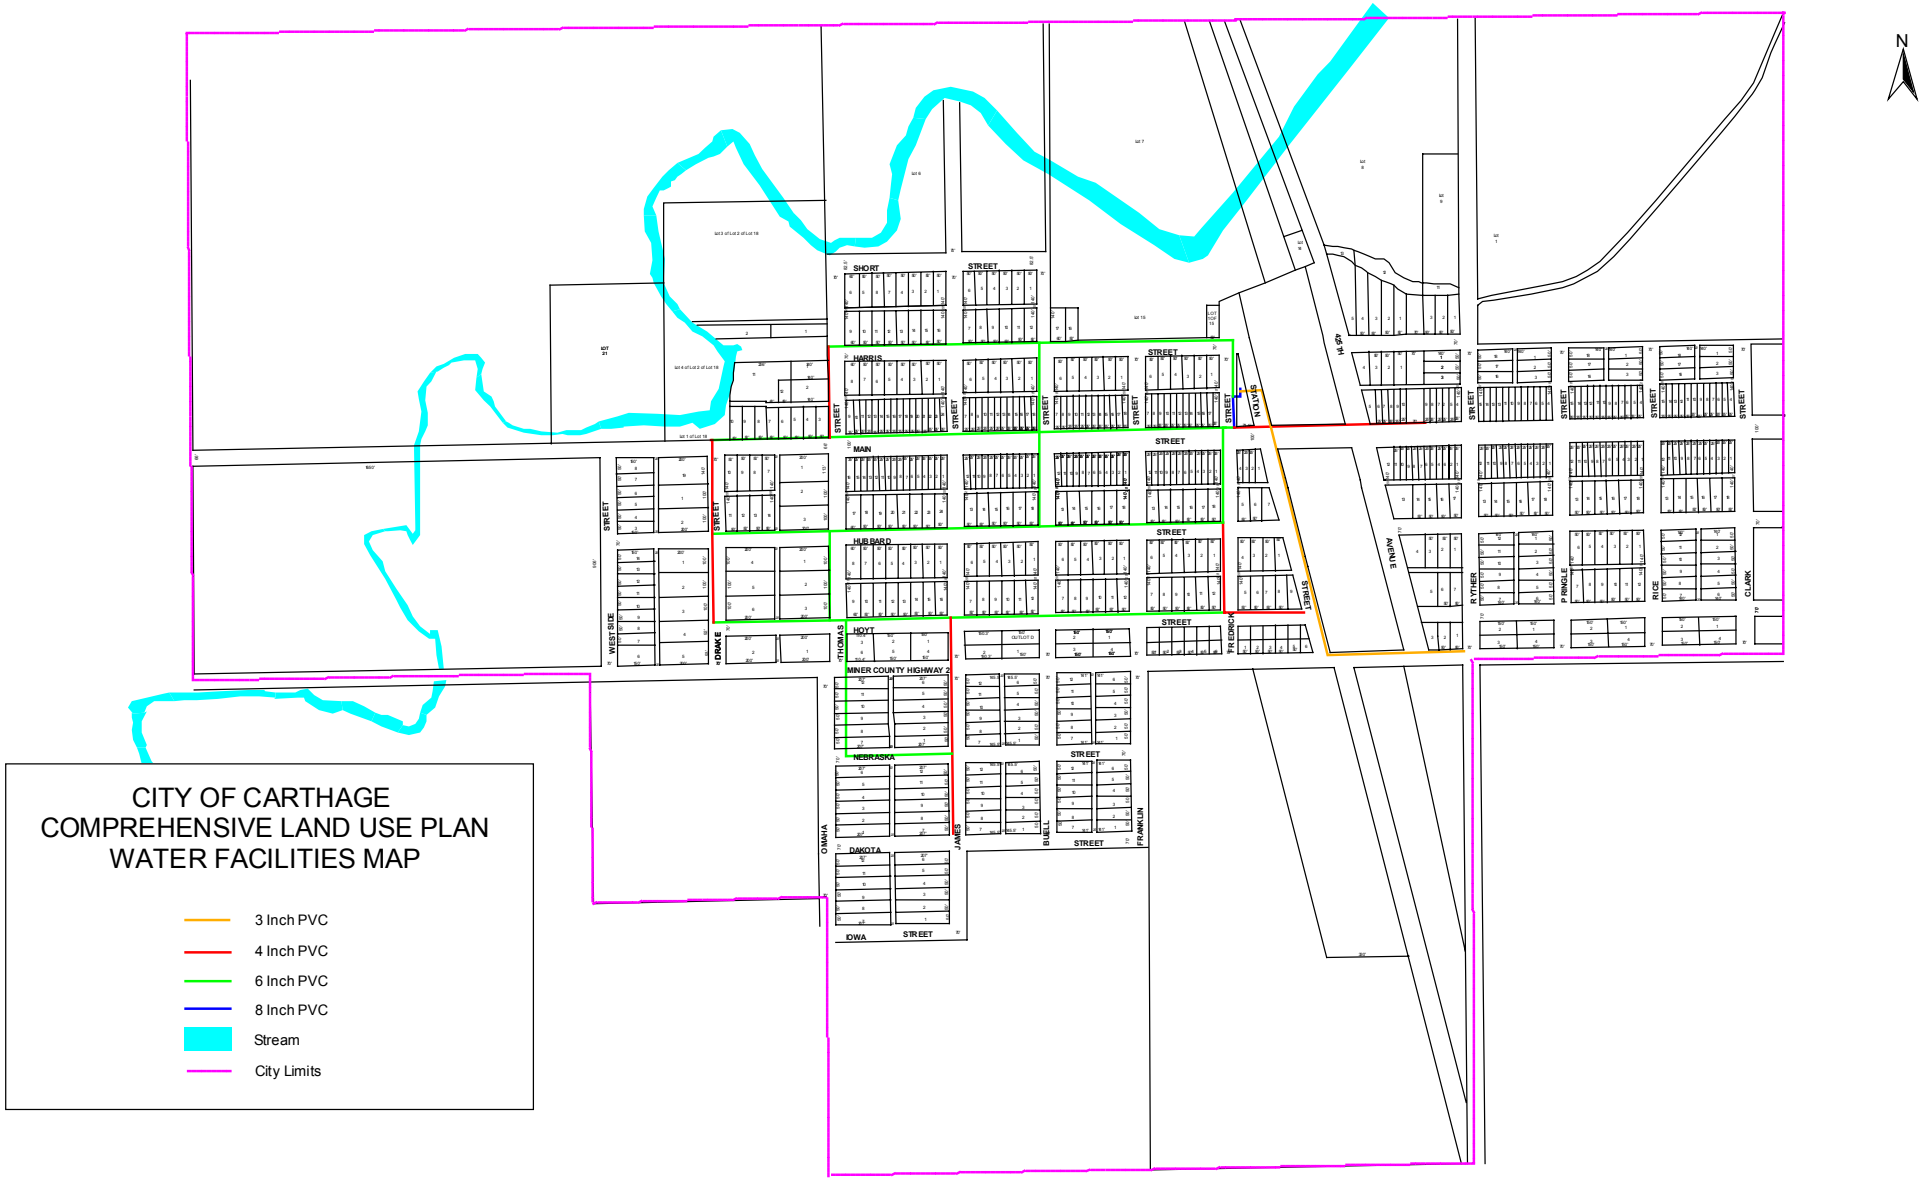

CITY OF CARTHAGE
COMPREHENSIVE LAND USE PLAN
WATER FACILITIES MAP

- 3 Inch PVC
- 4 Inch PVC
- 6 Inch PVC
- 8 Inch PVC
- Stream
- City Limits